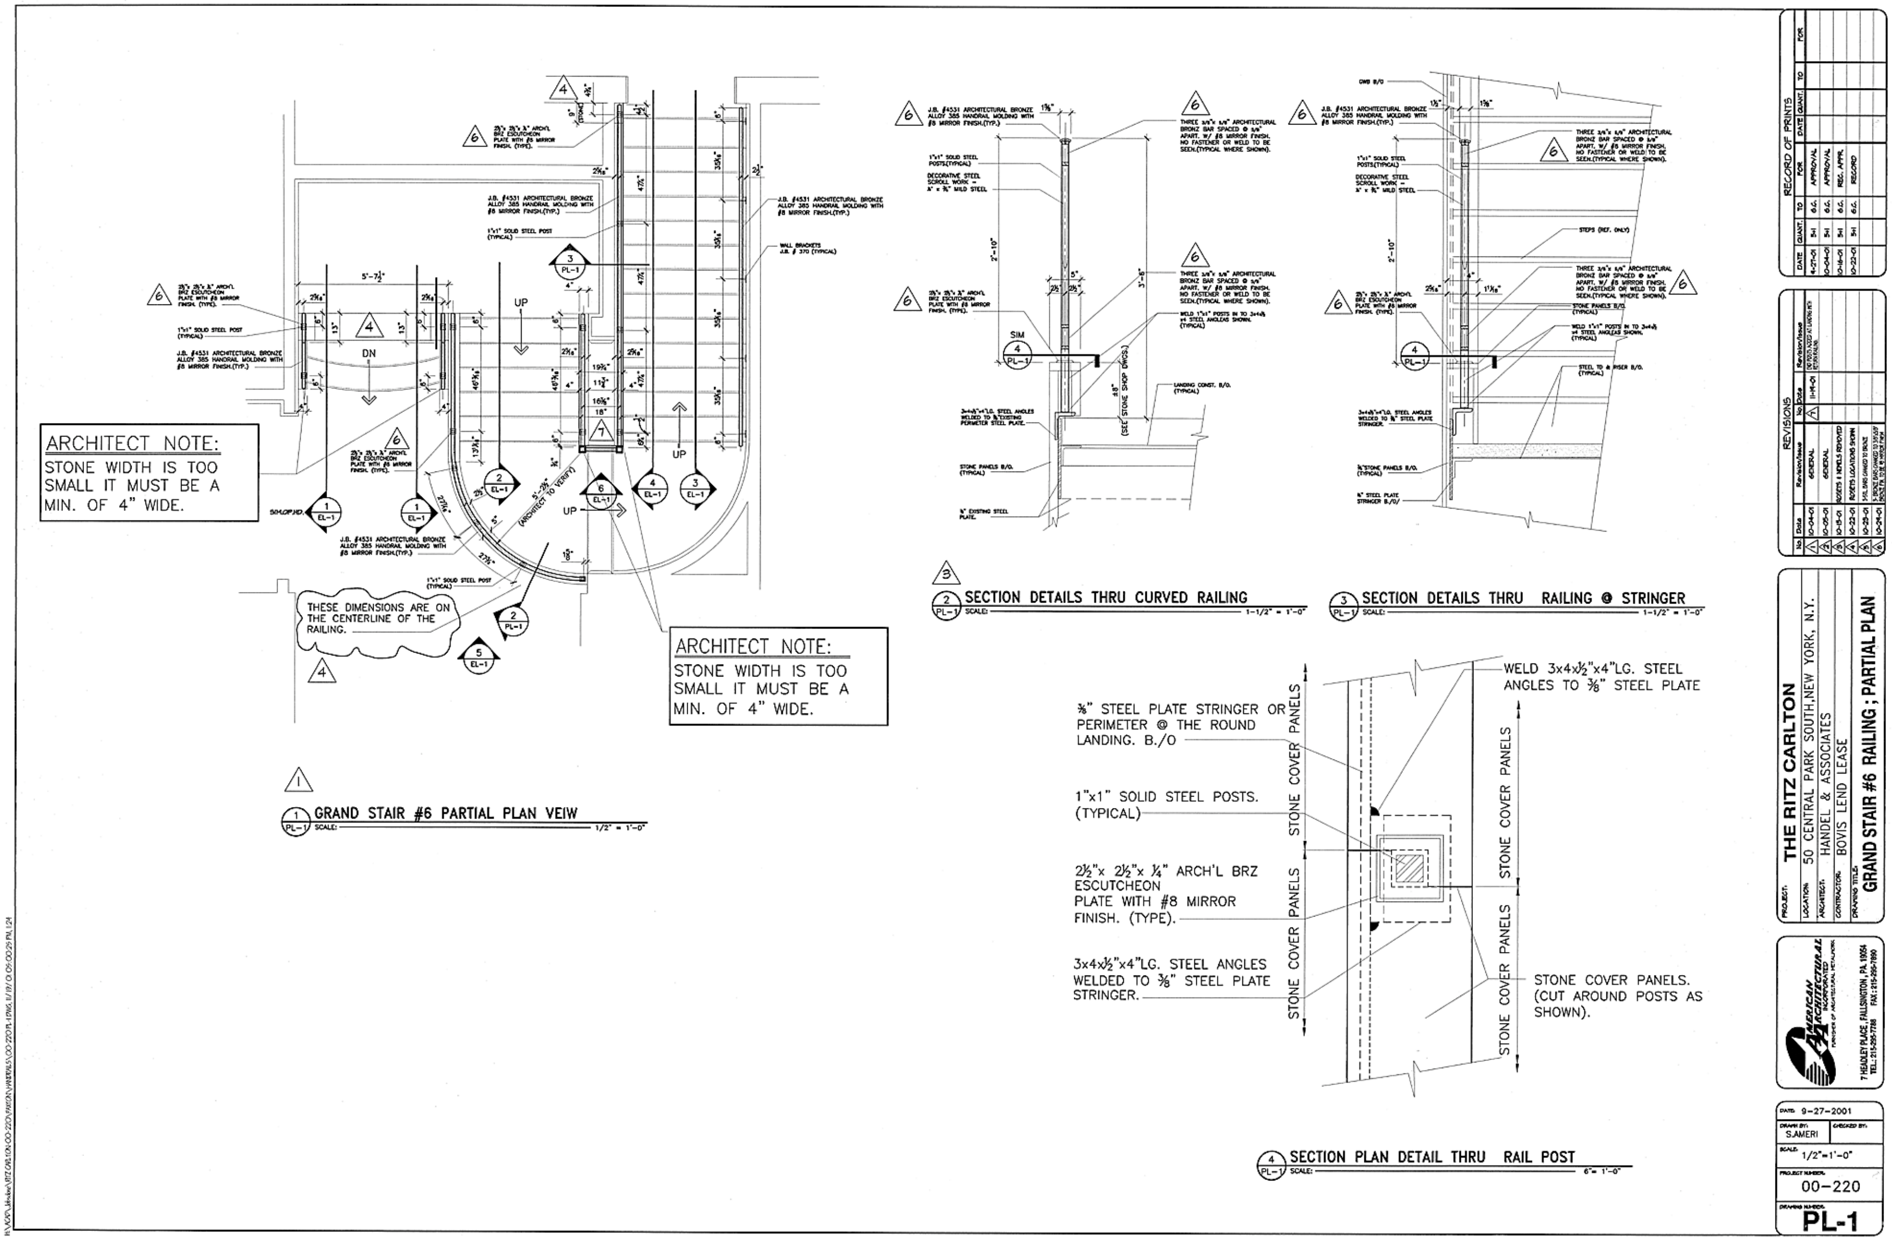
ARCHITECT NOTE:
STONE WIDTH IS TOO SMALL IT MUST BE A MIN. OF 4" WIDE.
THESE DIMENSIONS ARE ON THE CENTERLINE OF THE RAILING.
ARCHITECT NOTE:
STONE WIDTH IS TOO SMALL IT MUST BE A MIN. OF 4" WIDE.
1 PL-1 GRAND STAIR #6 PARTIAL PLAN VEIW
SCALE: 1/2" = 1'-0"
2 PL-1 SECTION DETAILS THRU CURVED RAILING
SCALE: 1-1/2" = 1'-0"
3 PL-1 SECTION DETAILS THRU RAILING @ STRINGER
SCALE: 1-1/2" = 1'-0"
WELD 3x4x½"x4"LG. STEEL ANGLES TO ⅜" STEEL PLATE
⅜" STEEL PLATE STRINGER OR PERIMETER @ THE ROUND LANDING. B./O
1"x1" SOLID STEEL POSTS. (TYPICAL)
2½"x 2½"x ¼" ARCH'L BRZ ESCUTCHEON PLATE WITH #8 MIRROR FINISH. (TYPE).
3x4x½"x4"LG. STEEL ANGLES WELDED TO ⅜" STEEL PLATE STRINGER.
STONE COVER PANELS
STONE COVER PANELS. (CUT AROUND POSTS AS SHOWN).
4 PL-1 SECTION PLAN DETAIL THRU RAIL POST
SCALE: 6" = 1'-0"
RECORD OF PRINTS
REVISIONS
PROJECT: THE RITZ CARLTON
LOCATION: 50 CENTRAL PARK SOUTH, NEW YORK, N.Y.
ARCHITECT: HANDEL & ASSOCIATES
CONTRACTOR: BOVIS LEND LEASE
DRAWING TITLE: GRAND STAIR #6 RAILING ; PARTIAL PLAN
AMERICAN ARCHITECTURAL INCORPORATED
DATE: 9-27-2001
DRAWN BY: S.AMERI
SCALE: 1/2"=1'-0"
PROJECT NUMBER: 00-220
DRAWING NUMBER: PL-1