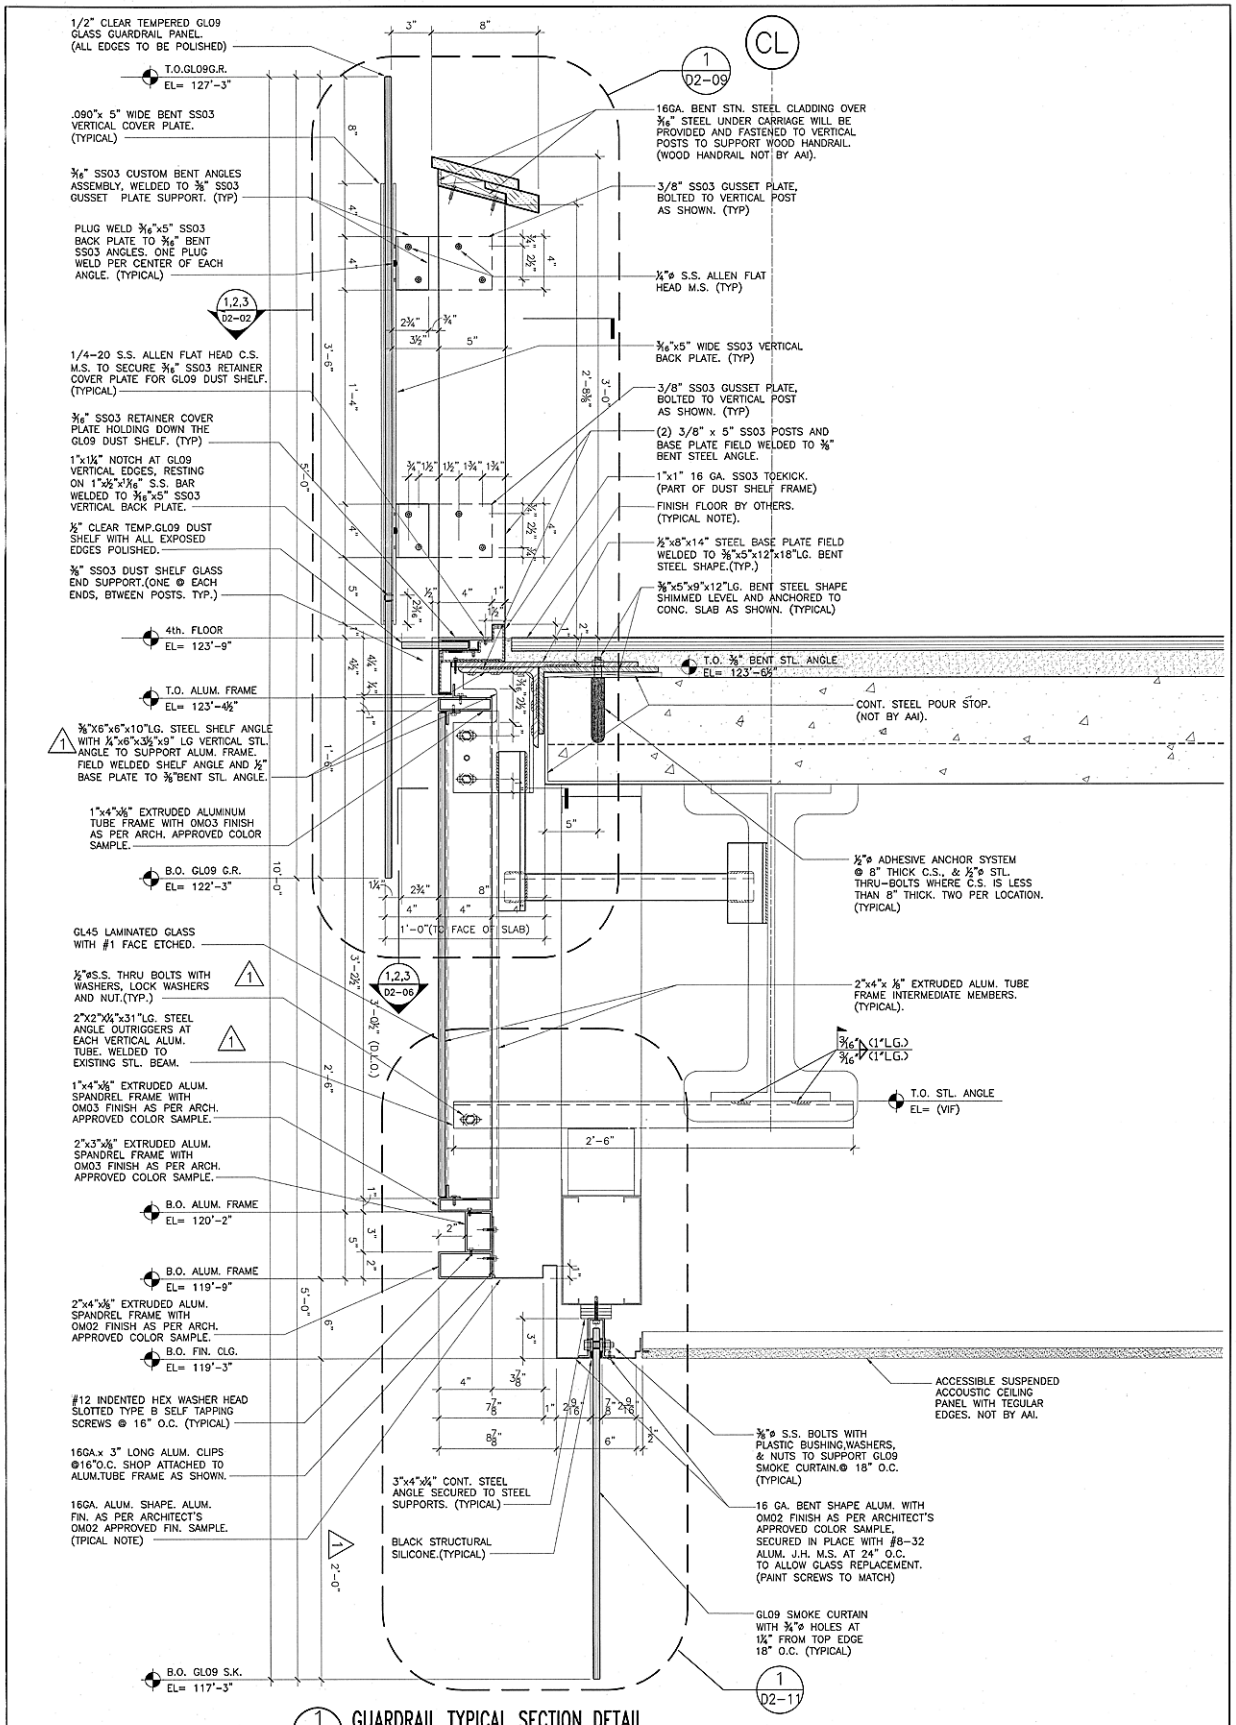

1 D2-02 GUARDRAIL TYPICAL SECTION DETAIL

SCALE: 3"=1'-0"

DRAWING NUMBER: D2-02	PROJECT NUMBER: 02-238	SCALE: 3" = 1'-0"	DRAWN BY: S.A.(MEP) / CHECKED BY: -	DATE: 5-27-2002

AMERICAN ARCHITECTURAL INCORPORATED
FURNISHER OF ARCHITECTURAL METALWORK
7 HEADLEY PLACE, FALLSINGTON, PA. 19054
TEL: 215-295-7788 FAX: 215-295-7890

PROJECT: AOL-TIME WARNER
LOCATION: 10 COLUMBUS CIRCLE, NEW YORK, N.Y.
ARCHITECT: Skidmore, Owings & Merrill LLP
CONTRACTOR: BOVIS LEND LEASE
DRAWING TITLE: GUARDRAIL SECTION @ 4th FLOOR

REVISIONS

No.	Date	Revision/Issue	No.	Date	Revision/Issue
1	12-5-02	GENERAL			

RECORD OF PRINTS

DATE	QUANT.	TO	FOR	DATE	QUANT.	TO	FOR
6-27-02	5	GC	APPROVAL				
12-5-02	5+1	GC	RECORD				